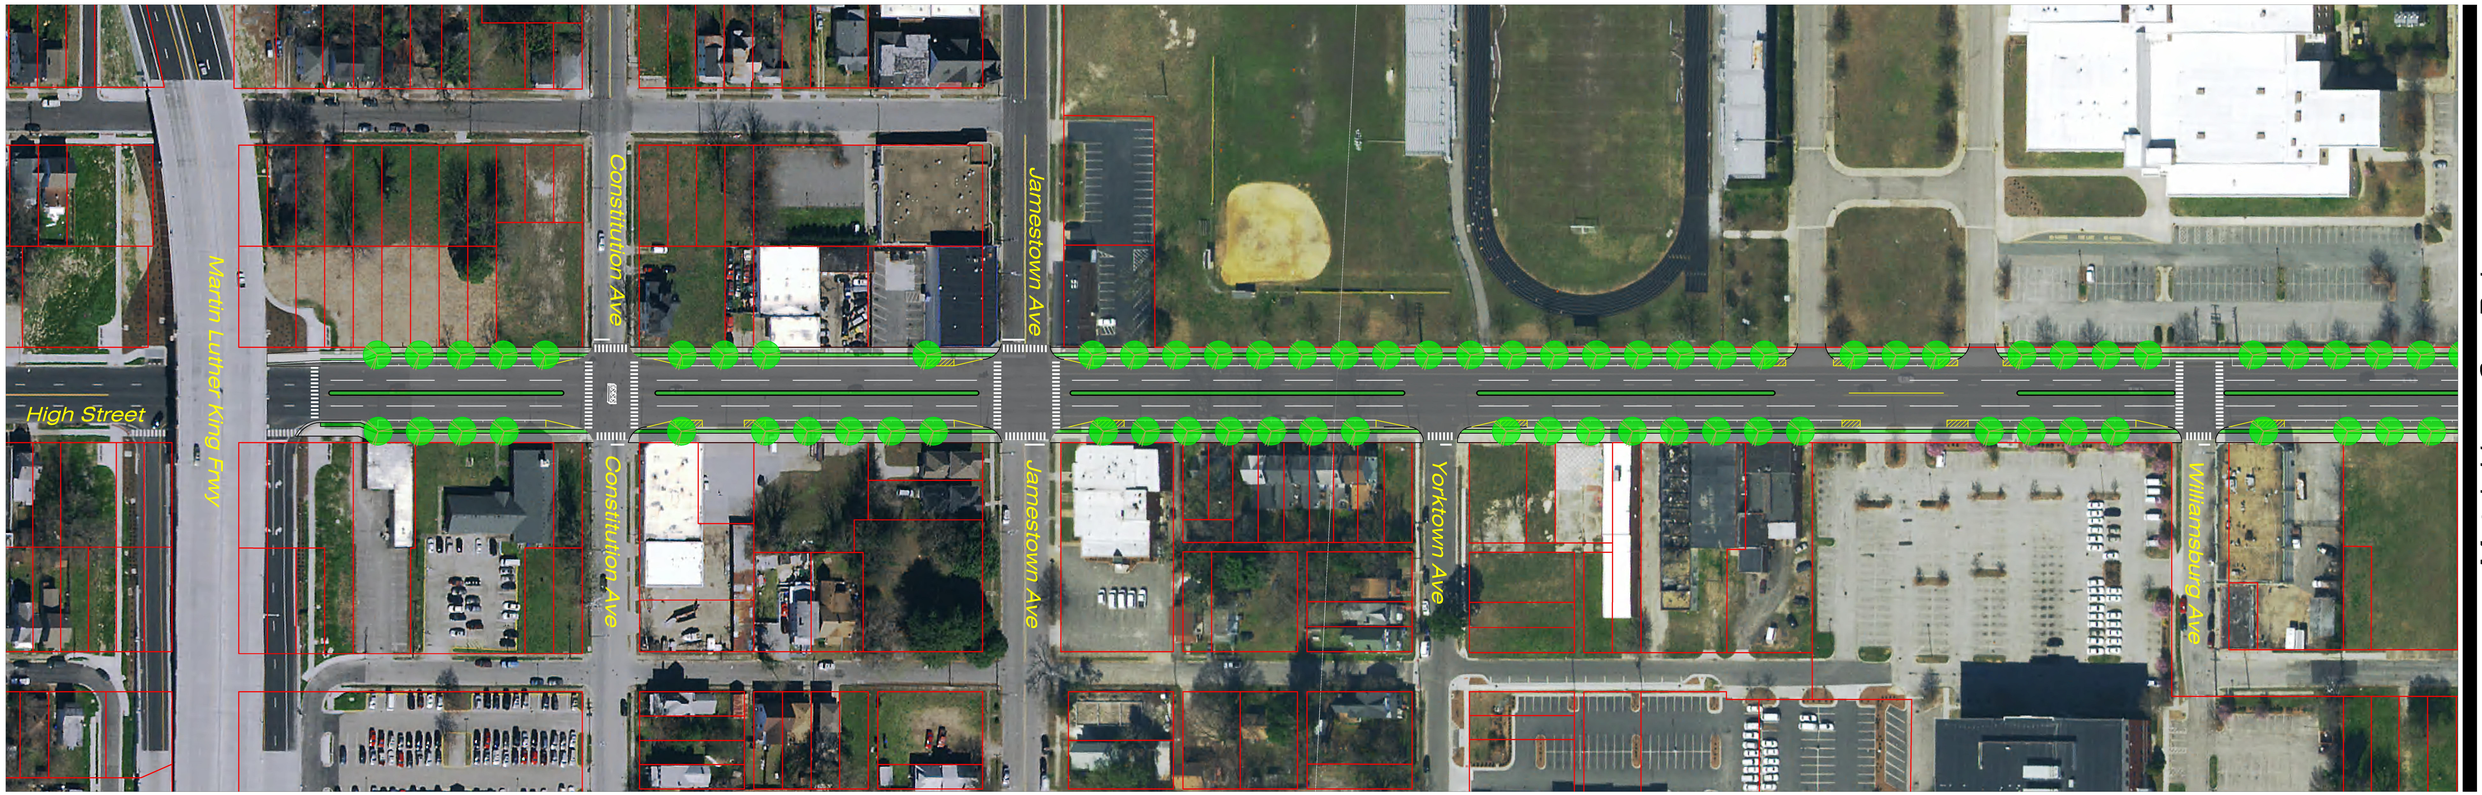

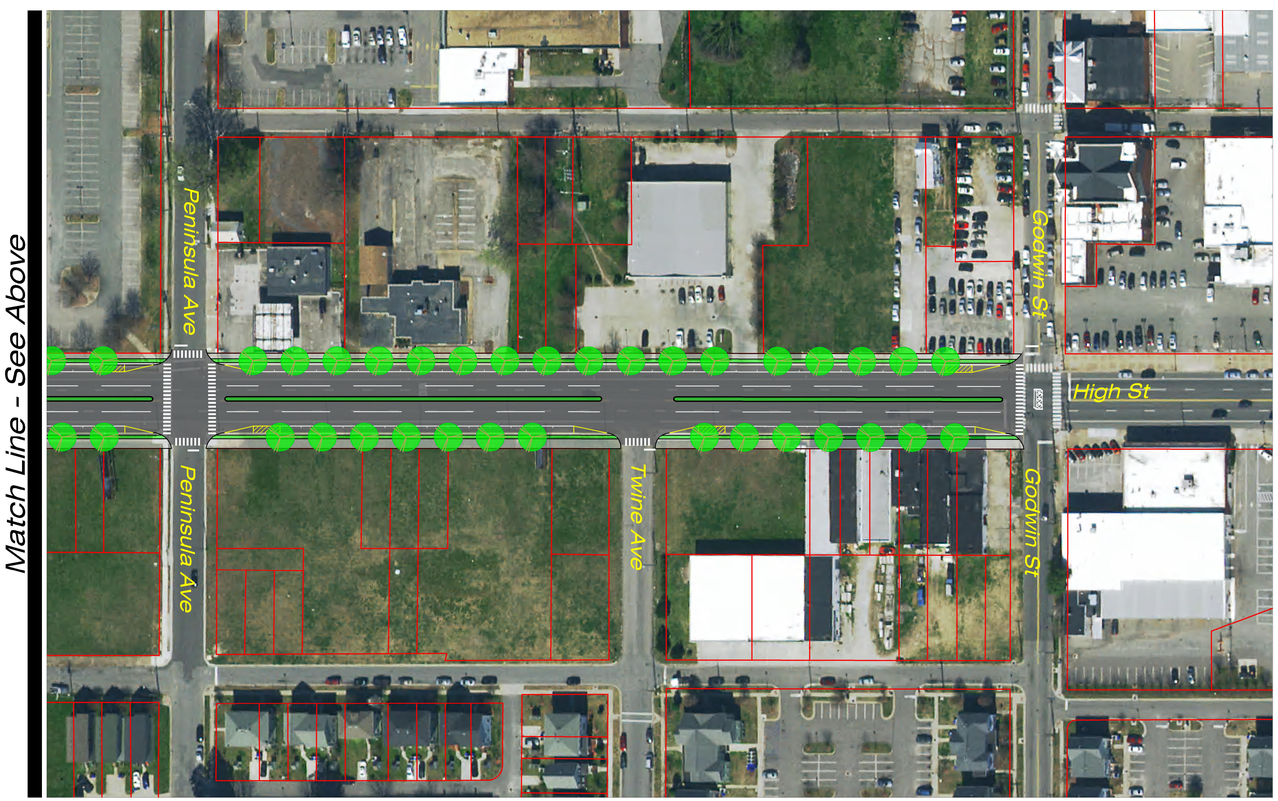

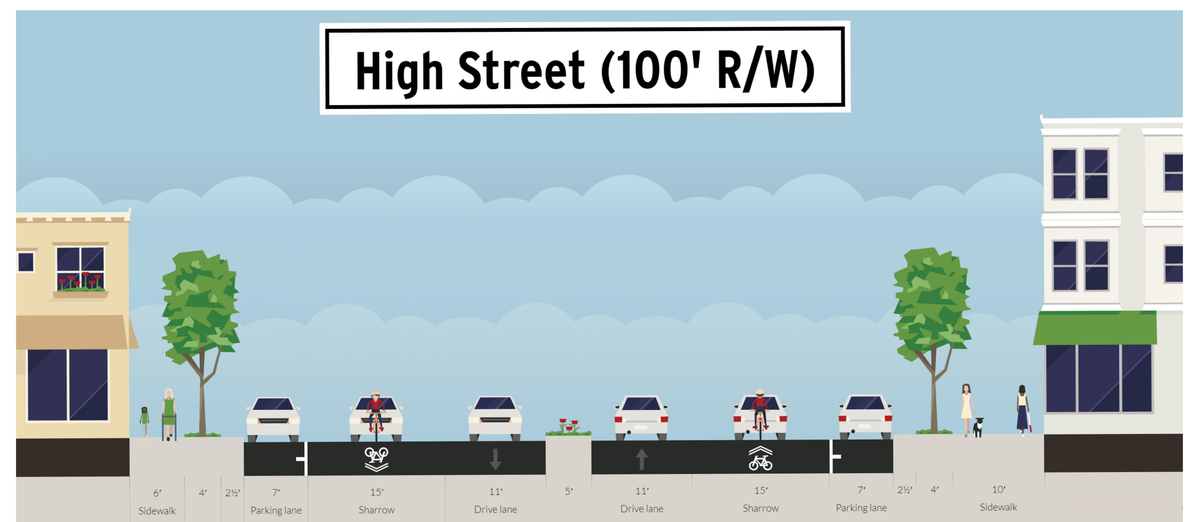

Kimley»Horn
4525 MAIN STREET, SUITE 1000, VIRGINIA BEACH, VA 23462
PHONE: 757-213-8600 FAX: 757-213-8601
WWW.KIMLEY-HORN.COM
©2019 Kimley-Horn and Associates, Inc.

DATE: 09/30/2019
SCALE: 1" = 50'

GRAPHIC SCALE IN FEET
0 25 50 100
SCALE: 1" = 50'

NORTH

High Street Concept Plan

From: Martin Luther King Fwy.
To: Godwin St.
City of Portsmouth, Virginia

Drawing name: K:\VAB_TPTO\117106133 - HighStConcept\CADD\Exhibits\Concept Plan.dwg Layout1 Sep 30, 2019 10:15am by: greyson.sison